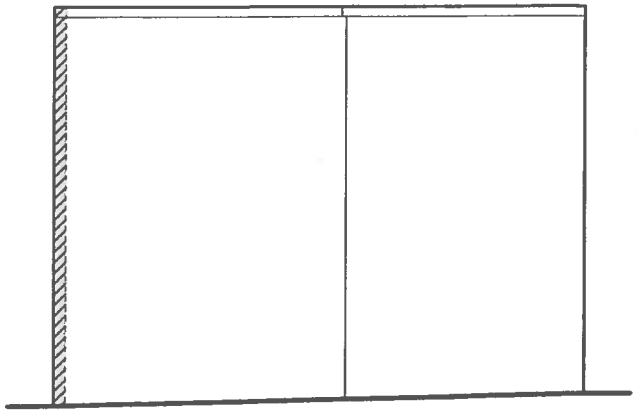

1 EXISTING FRONT ELEVATION
Scale: 1/8" = 1'-0"

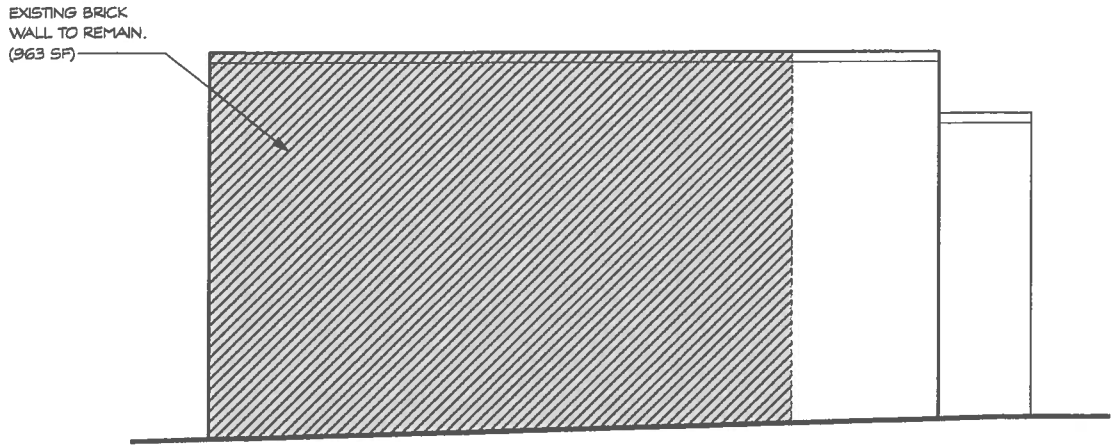

2 EXISTING WEST SIDE ELEVATION
Scale: 1/8" = 1'-0"

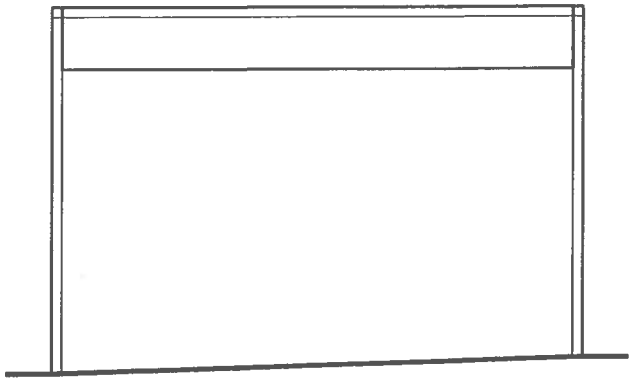

3 EXISTING REAR ELEVATION
Scale: 1/8" = 1'-0"

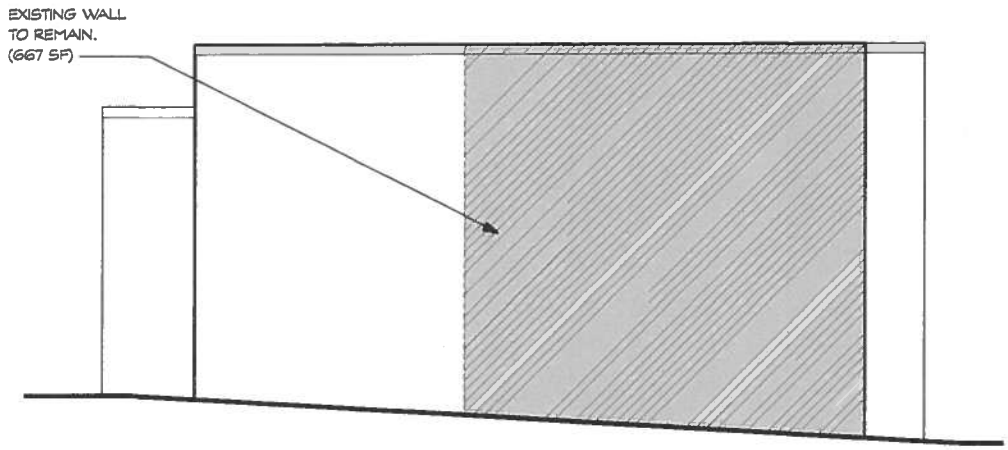

4 EXISTING EAST SIDE ELEVATION
Scale: 1/8" = 1'-0"

TOTAL EXISTING WALL AREA: 3882 SF
AREA OF EXISTING WALLS TO REMAIN: 1630 SF = 42%

BENNETT FRANK McCARTHY
architects, inc.
1400 Spring Street, Suite 320, Silver Spring, Maryland 20910-2755
(301) 585-2222 www.bfmarch.com fax (301) 585-8917

1012 HARVARD STREET NW
Washington, DC 20001

Diagram - Existing Walls to Remain
Scale: 1/8" = 1'-0"

#1502

SK-1

3 Mar. 2015

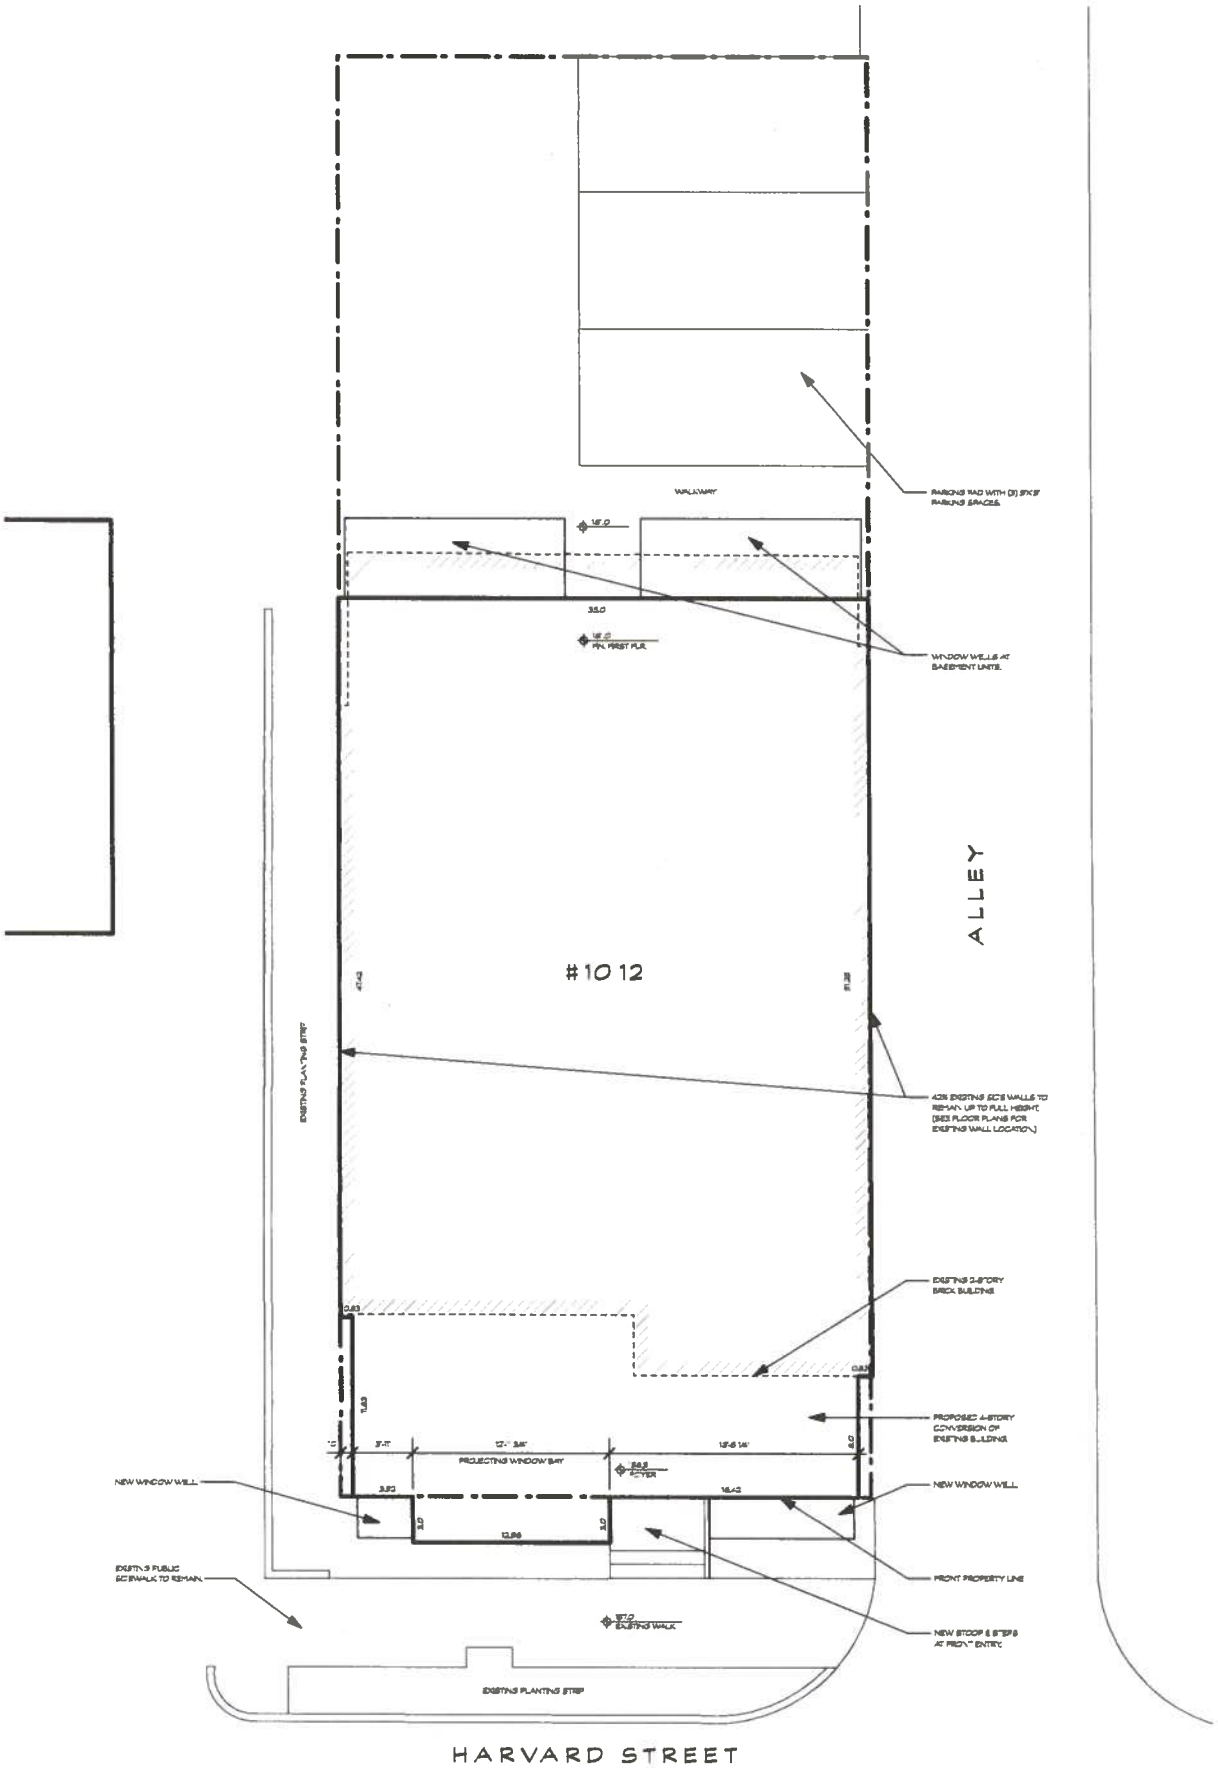

SK-2

3 Mar. 2015

1012 HARVARD STREET NW
Washington, DC 20001

Building Site Plan
Scale: 1/8" = 1'-0"

#1502

BENNETT FRANK McCARTHY
architects, inc.
1400 Spring Street, Suite 320, Silver Spring, Maryland 20910-2755
(301) 585-2222 www.bfmarch.com fax (301) 585-8917